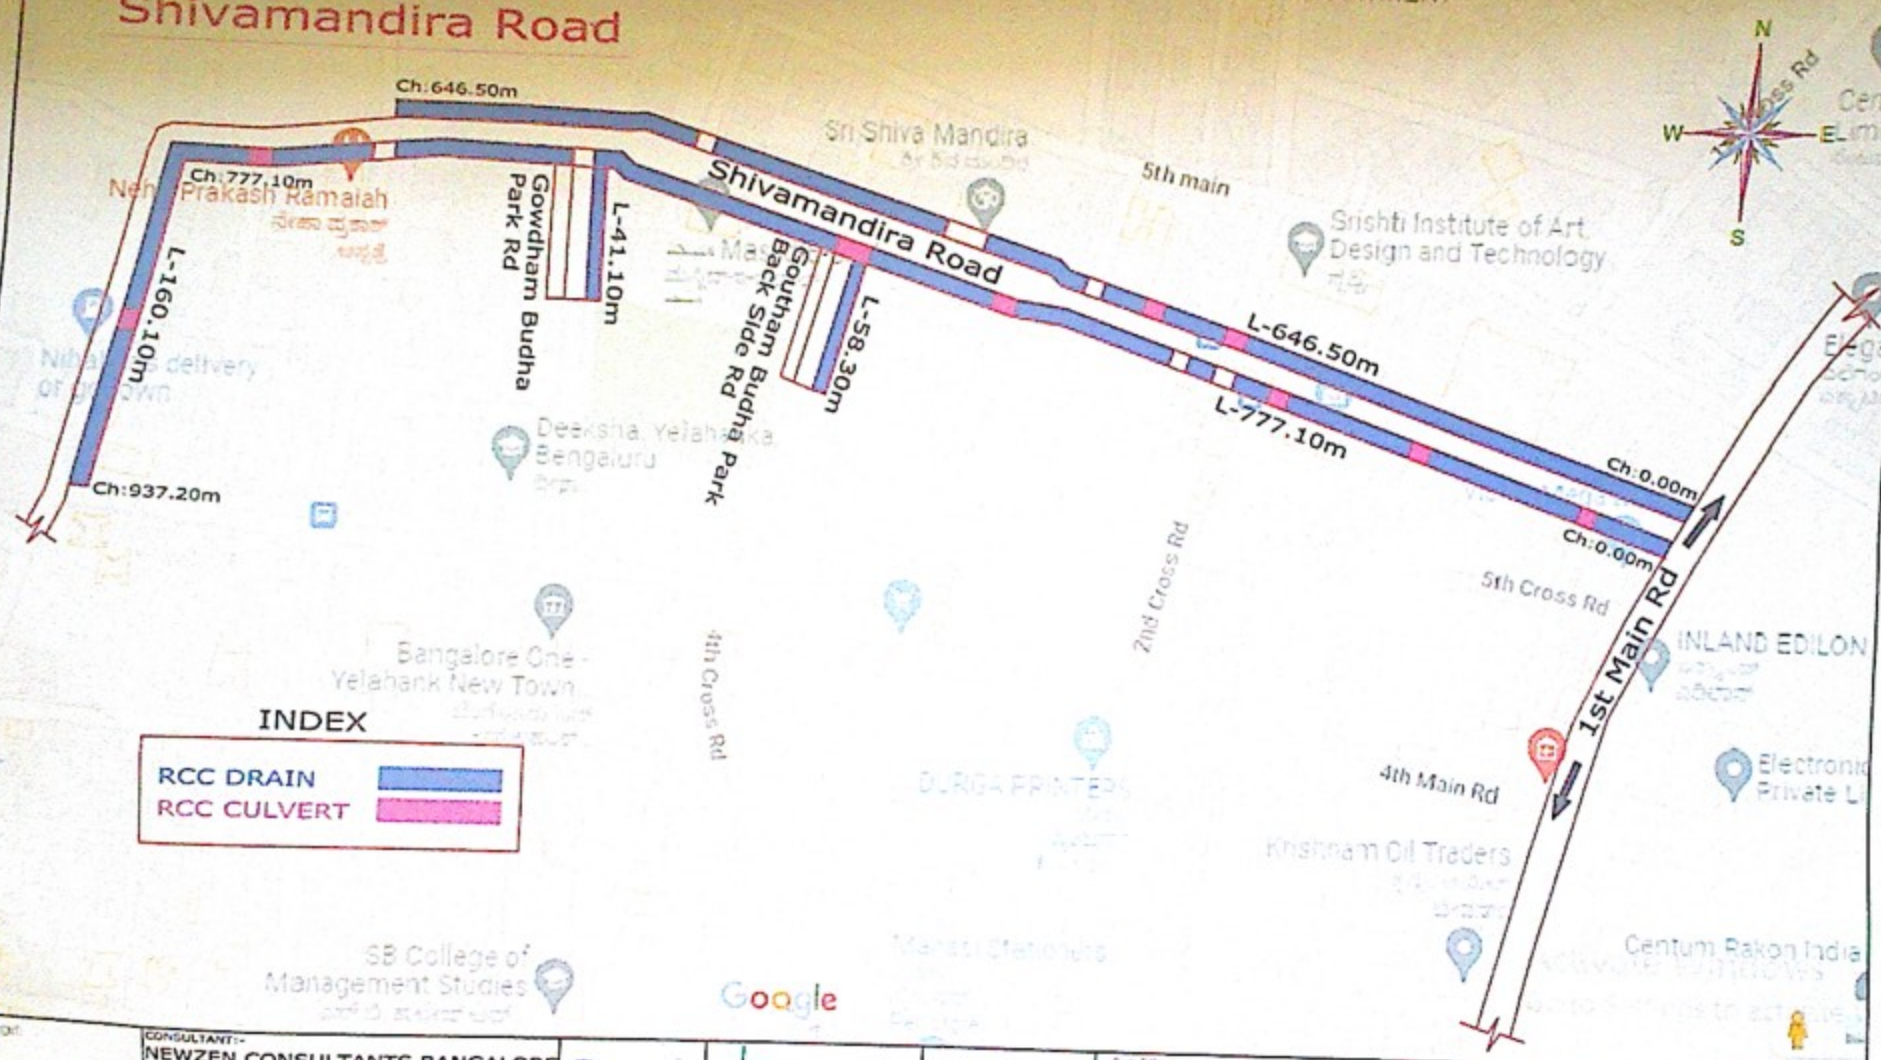


CLIENT:
BRUHAT BANGALORE MAHANAGARA PALIKE

CONSULTANT:-
NEWZEN CONSULTANTS BANGALORE
#13/2,MAIN, 2nd CROSS,JNANAJYOTHI NAGAR, BANIA BHARATHI, BANGALORE-560 056
PH-8792620231,E-mail:kumar.vinay631@gmail.com

Assistant Executive Engineer

Executive Engineer

ಯಲಹಂಕ ಕಾರ್ಯಪಾಲಕ ಅಭಿಯಂತರರ ಕಛೇರಿ
ಯಲಹಂಕ ಉಪನಗರ ಉಪವಿಭಾಗ
ಜಿ.ಬ.ಎ.ಪಿ. ಬೆಂಗಳೂರು-106

Dwg Title:
Improvements to Roads, Drains and Other Developmental Works at Shivamandira Road, Matru Layout, Shaada Nagar Judicial Layout and Surrounding Area in Ward no 02,03,04 of Yelahanka Division under Amruth Nagarothana Grants.
(PAKAGE NO -05)

Scale: NTS
Date
Dwg No:
Rev No

Krishna Oil Mill ~~Area~~ Vending Zone.

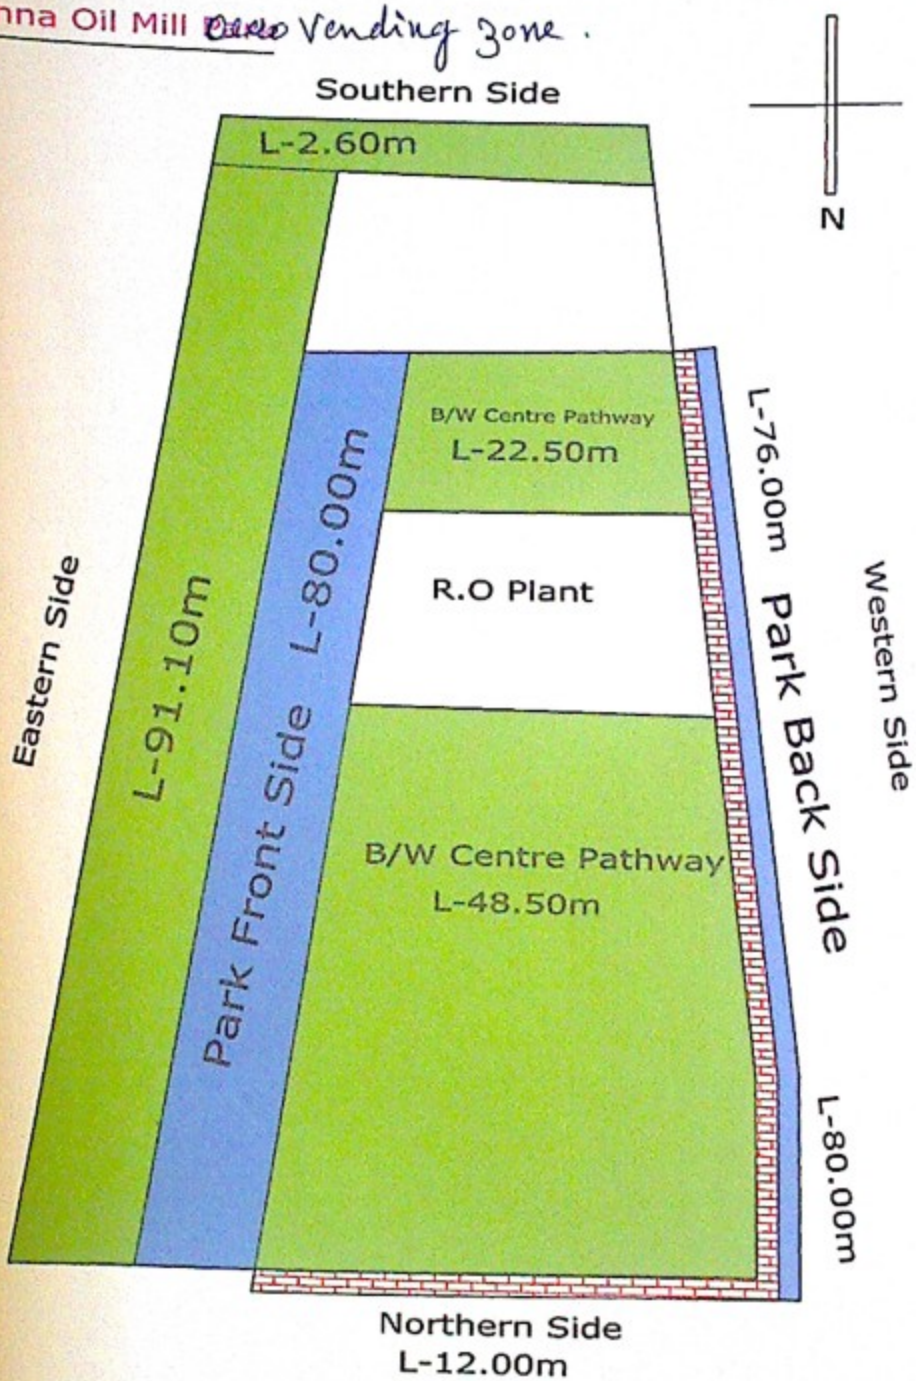


NEWZEN CONSULTANTS BANGALORE

ಸಹಾಯಕ ಕಂಟ್ರೋಲರ್ ಆಫ್(ಬ)
ಯಲಹಂಕ ಉಪನಗರ ಉಪವಿಭಾಗ,
ಜೆ.ಜೆ.ಎಂ.ಪಿ. ಬೆಂಗಳೂರು-1೧೫

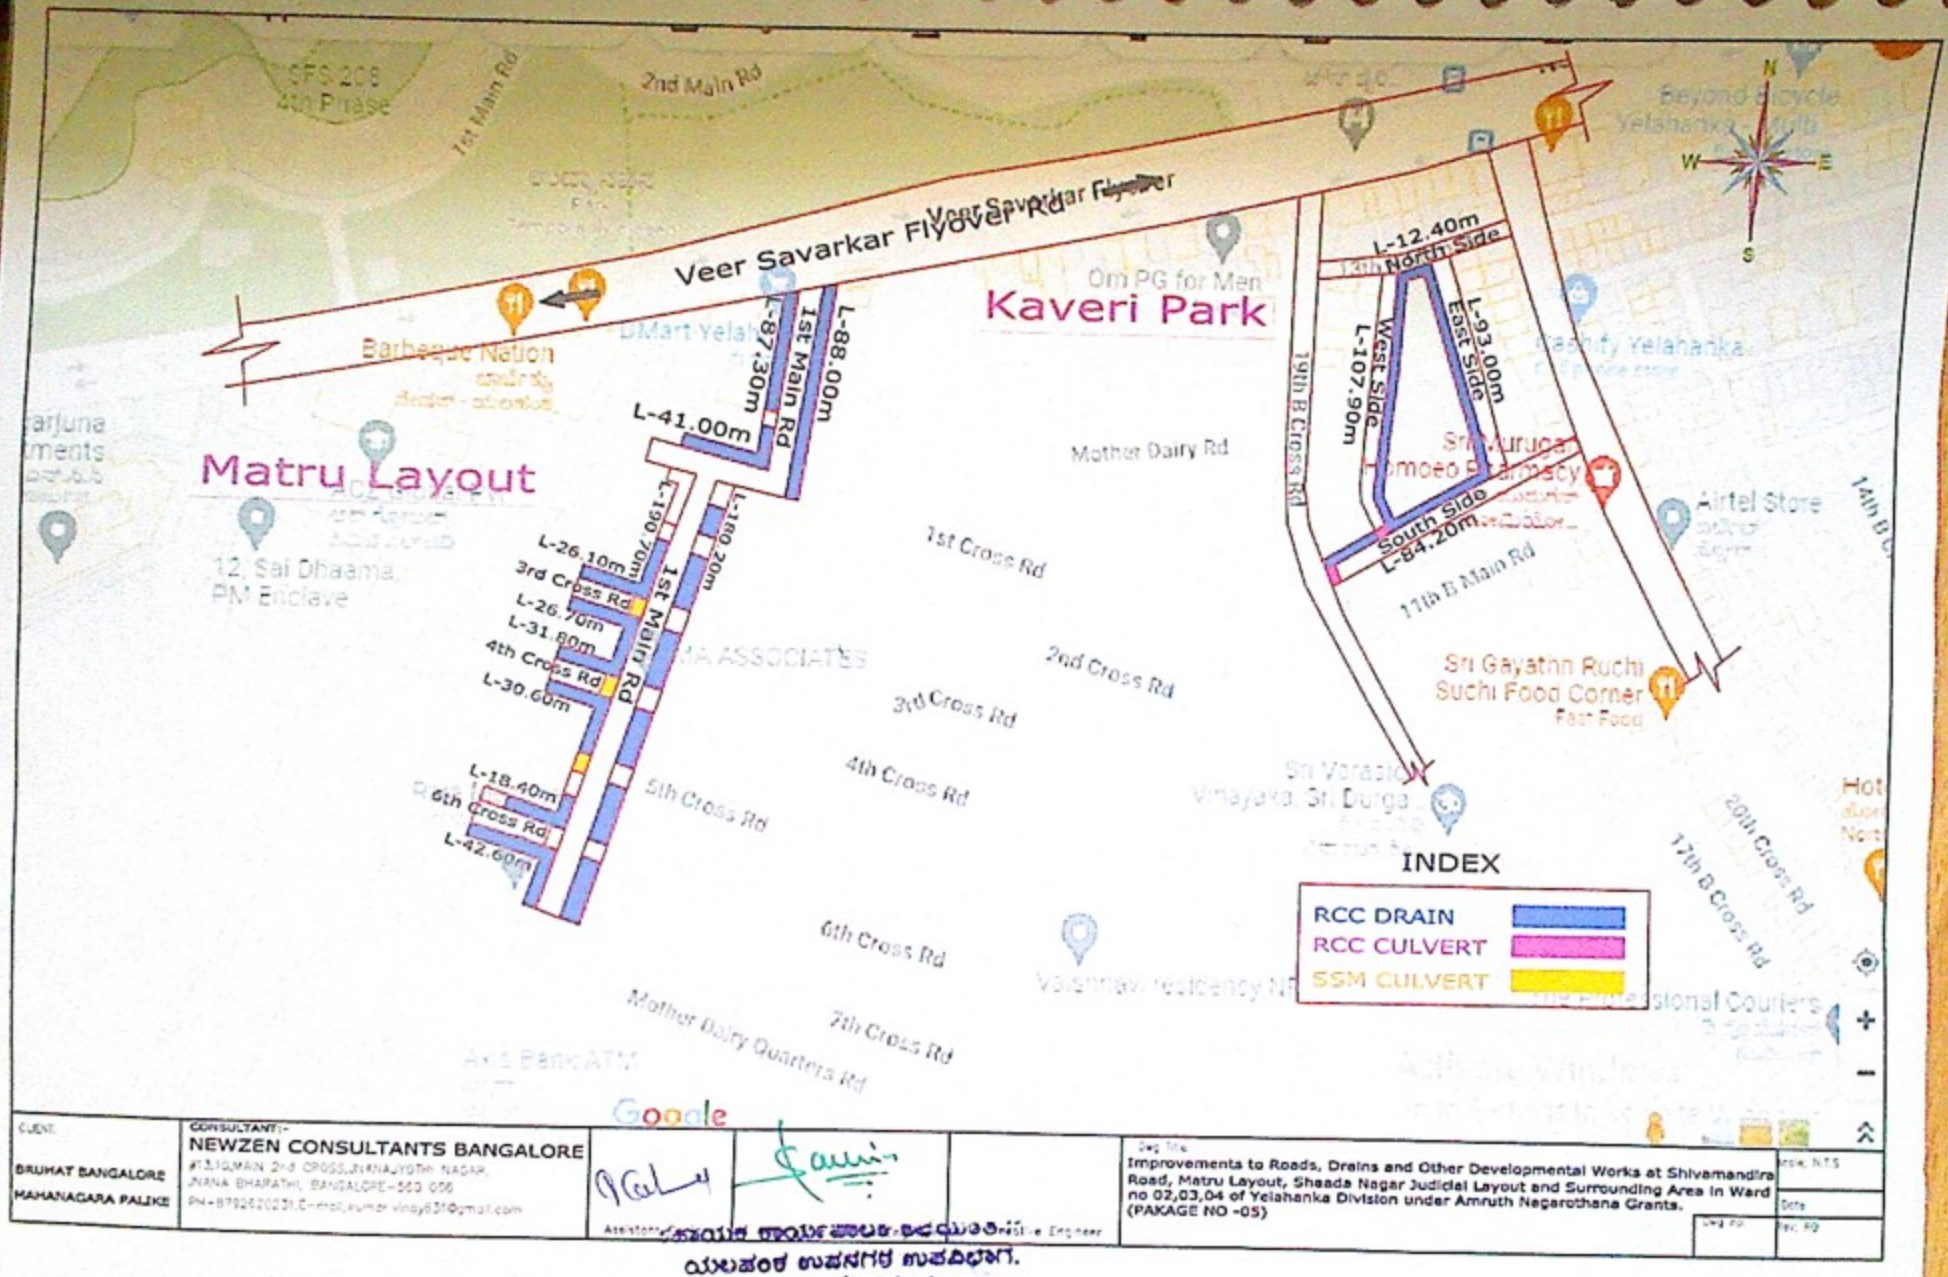


CLIENT:
BRUHAT BANGALORE MAHANAGARA PALIKE

CONSULTANT:-
NEWZEN CONSULTANTS BANGALORE
#13,10,MAIN 2nd CROSS,JNANAJYOTHI NAGAR, JNANA BHARATHI, BANGALORE-560 056
PH-8792620231,E-mail:kumar.vinay831@gmail.com

Assistant Executive Engineer

Executive Engineer

Drg Title
Improvements to Roads, Drains and Other Developmental Works at Shivamandira Road, Matru Layout, Shaada Nagar Judicial Layout and Surrounding Area in Ward no 02,03,04 of Yelahanka Division under Amruth Nagarothana Grants.
(PAKAGE NO -05)

Scale: N.T.S
Date
Drg. No

ಯಲಹಂಕ ಉಪನಗರ ಉಪವಿಭಾಗ.
ಕ.ಜ.ಎಂ.ಪಿ. ಬೆಂಗಳೂರು-106

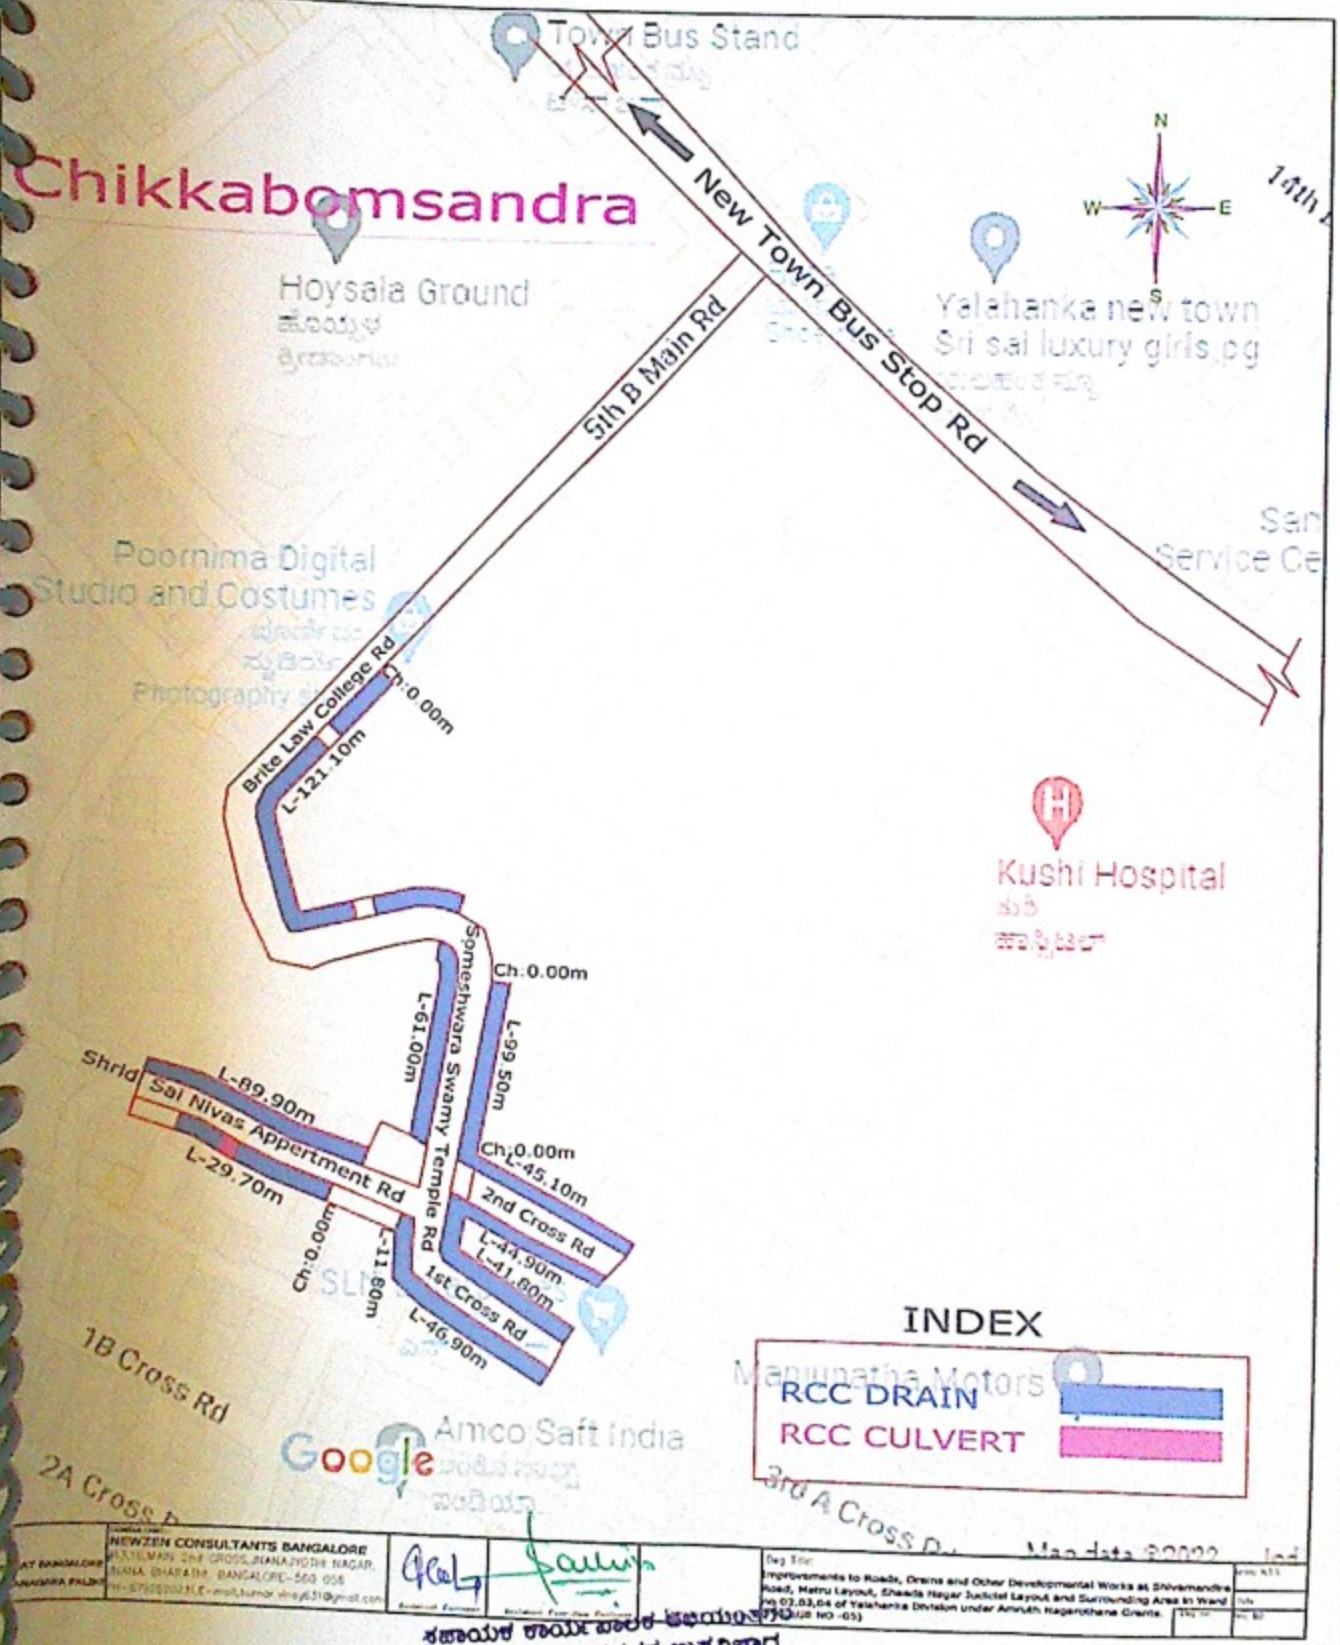


ಸಹಾಯಕ ಕಾರ್ಯ ಪಾಲಕ ಅಭಿಯಂತರರು
ಯಲಹಂಕ ಉಪನಗರ ಉಪವಿಭಾಗ
ಜಿ.ಬಿ.ಎಂ.ಪಿ. ಬೆಂಗಳೂರು-೫೬

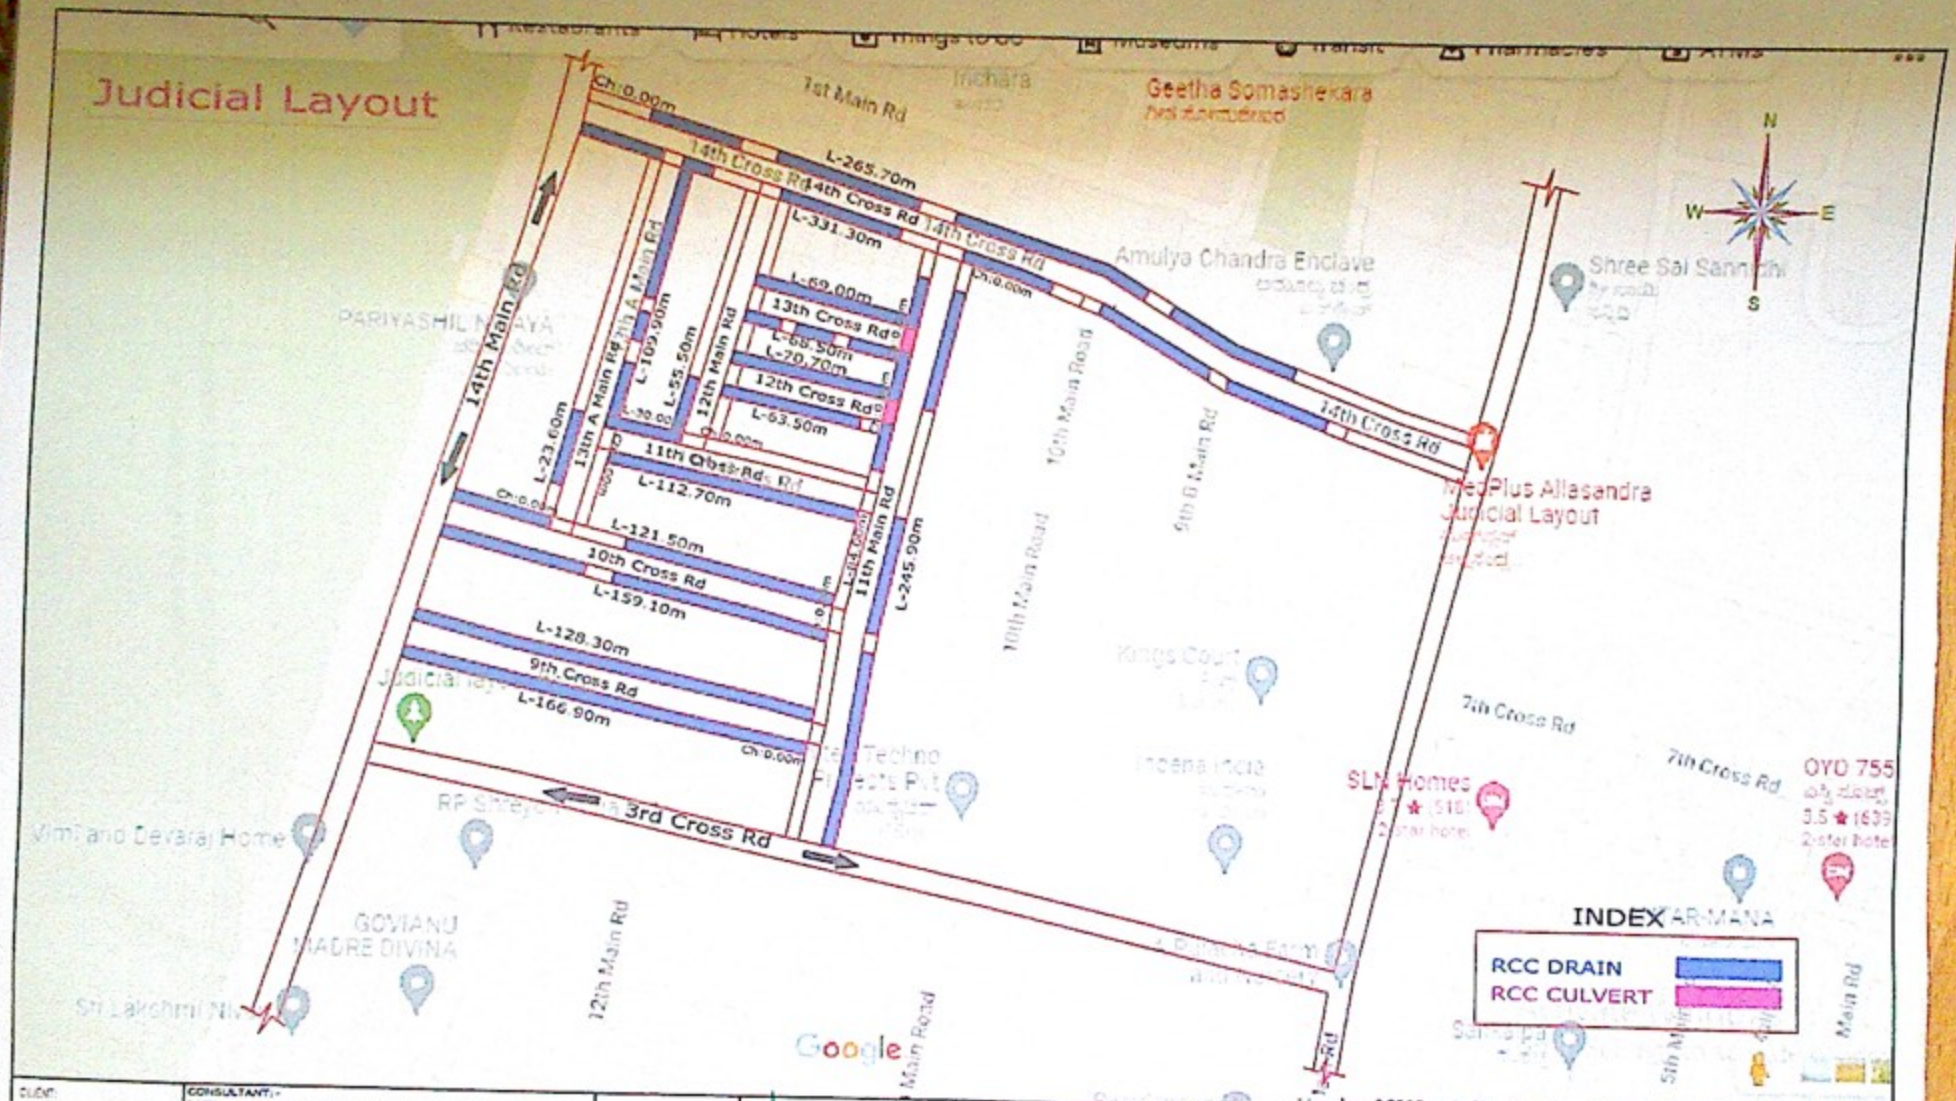


CLIENT:
BRUHAT BANGALORE MAHANAGARA PALIKE

CONSULTANT:-
NEWZEN CONSULTANTS BANGALORE
#13,10,MAIN, 2nd CROSS,,NANAJYOTHI NAGAR, JNANA BHARATHI, BANGALORE-560 056
PH-8792520231,E-mail:kumar.vinay631@gmail.com

Assistant Engineer | Assistant Executive Engineer | Executive Engineer

Dwg Title:
Improvements to Roads, Drains and Other Developmental Works at Shivamandira Road, Matru Layout, Shaada Nagar Judicial Layout and Surrounding Area in Ward no 02,03,04 of Yelahanka Division under Amruth Nagarothana Grants.
(PAKAGE NO -05)

Scale: N.T.S
Date
Dwg No:
Rev: R0

ಸಹಾಯಕ ಕಾರ್ಯಪಾಲಕ ಅಭಿಯಂತರರು
ಯಲಹಂಕ ಉಪನಗರ ಉಪವಿಭಾಗ,
ಬ.ಬ.ಎಂ.ಪ. ಬೆಂಗಳೂರು-10

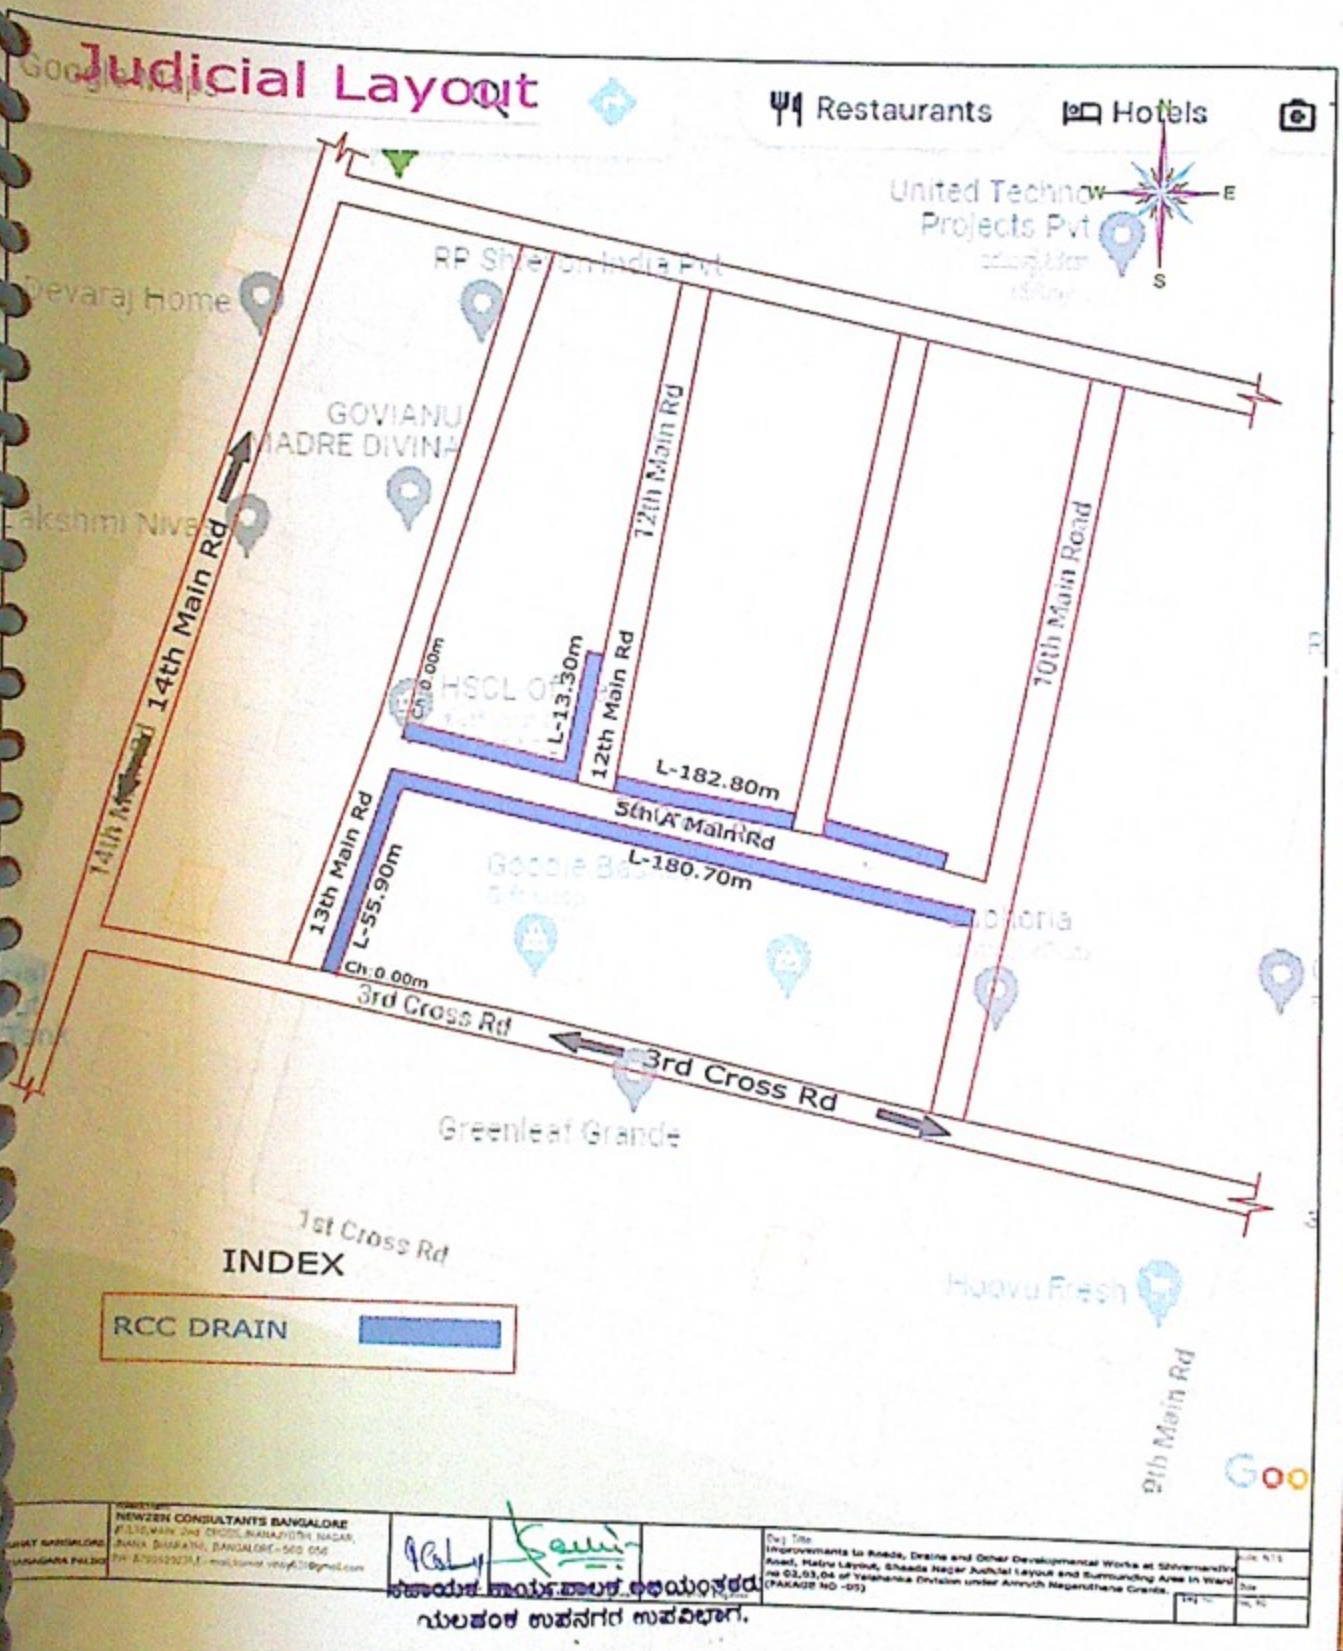
Judicial Layout
Restaurants
Hotels
14th Main Rd
12th Main Rd
10th Main Road
13th Main Rd
5th 'A' Main Rd
3rd Cross Rd
L-13.30m
L-182.80m
L-180.70m
L-55.90m
Ch: 0.00m
INDEX
RCC DRAIN
NEWZEN CONSULTANTS BANGALORE
Improvements to Roads, Drains and Other Developmental Works at Shivamanthra Road, Hiriru Layout, Shaada Nagar Judicial Layout and Surrounding Area in Ward no 02,03,04 of Yelahanka Division under Amruth Nagarothana Grants.
(PAKAGE NO -05)

NAME OF WORK: CONSTRUCTION OF GOVT PRIMARY SCHOOL BUILDING AT JPN NAGARA IN WARD NO-2 OF YELAHANAKA SUB-DIVISION.

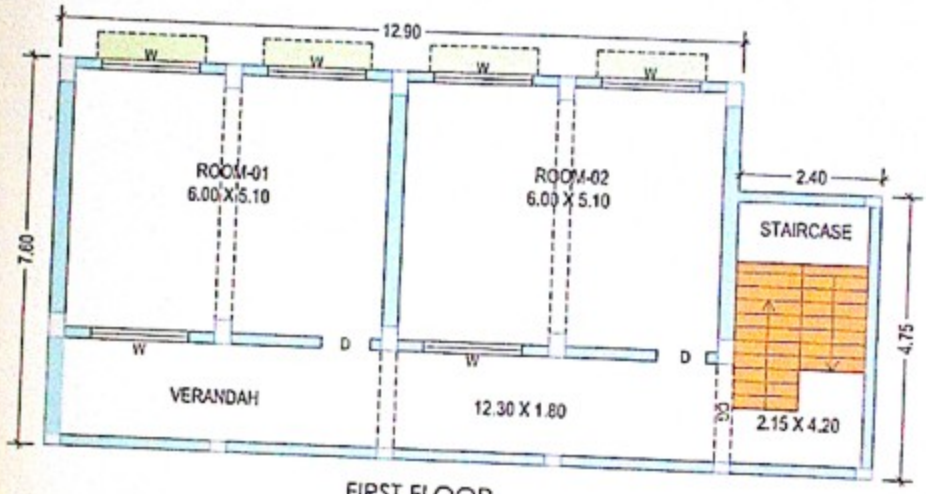


FIRST FLOOR

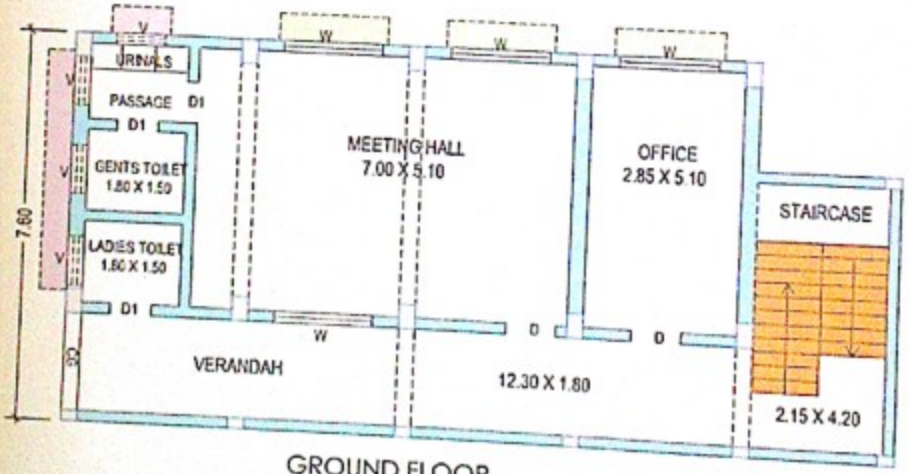


GROUND FLOOR

| COLUMNS |
|---|
| C1: 6 X 0.45 X 0.30 |
| C2: 4 X 0.45 X 0.20 |
| C3: 7 X 0.30 X 0.20 |

| INDEX |
|---|
| CG: 3 X 1.80 X 2.40 |
| D: 5 X 1.05 X 2.10 |
| D1: 5 X 0.75 X 2.10 |
| W: 10 X 1.80 X 1.50 |
| V: 6 X 0.90 X 0.60 |

Asst. Executive Engineer
Yelahanka Sub. Divison
(BBMP Ynk. Zn)
Yelahanka, Bangalore

ಸಹಾಯಕ ಕಾರ್ಯಪಾಲಕ ಅಭಿಯಂತರರ
ಯಲಹಂಕ ಉಪನಗರ ಉಪವಿಭಾಗ